Sectt. II-27—58,004—27-10-47.

Ed. & P.H (1948) Department.

Ms. SERIES.

G.O. NO. 1579 P.H.

Dated 13. 5. 48

[Despatch Abstract.]

Buildings - Govt. Hospital, Indiga - Provision of electric installation and a bath room - Upper of the Maternity Ward and the Indiga Hospital Improvement Committee - Grant of sum

Medical Department

From

Colonel S.L. Bhatia, CIE. MC. MA. MD. (CANTAB)
FRCP. (LOND) FRS. (E)
Surgeon-General with the Government of Madras.

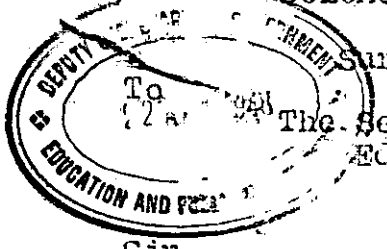

To

The Secretary to Government,
Education and Public Health Department, Madras.

Ref. 17740-3-M1 Dated 20th April 1948.

Sir,

Sub: Buildings - Government Hospital, Udipi - Providing electric installation and a bath room to the Hospital.

29308

The Maternity Ward and Udipi Hospital Improvement Committee, Udipi propose to carry out the following urgent improvements to the Government Hospital, Udipi at their own cost.

(1) Electrification as approved by the Civil Assistant Surgeon at Udipi at an estimated cost of Rs. 1,500/-

(2) A bath room at an estimated cost of Rs. 500/-

They desire to have the works referred to above done at minimum cost and they are also prepared to get the works executed under the supervision of the P.W.D. A site plan showing the location of the proposed construction of a bath room in the Government Hospital, Udipi with reference to the existing buildings in the hospital obtained from the District Medical Officer, South Kanara is herewith forwarded for the perusal of the Government. They have also agreed to accept the terms and

conditions usually stipulated below before accepting donations of this kind.

(1) that the proposed electric installation and construction of a bath room shall be in accordance with the plans and estimates approved by the P.W.D.,
(2) that the above electric installation and construction shall be provided under the supervision of the P.W.D.
(3) that the electric installation and construction after completion shall become the absolute property of the Government.,
(4) that the entire cost of construction and electric installation including any possible increase in cost due to fluctuations in prices will be met by the donar.
(5) that the acceptance of the offer will place no obligation on the Government to maintain it perpetually regardless of financial considerations,
(6) that the Government shall retain the right to dispose of the installation, if for financial reasons, they have to close the main buildings, and
(7) that no centage charges shall be levied from the donar.

- It has been ascertained from the Chief Electrical Inspector to Government, Madras that the supply to the Government Hospital, Udipi is feasible, and that the supply has also been permitted.

It is therefore requested that the Government will be pleased to accept the offer and issue orders accordingly at an early date.

Your obedient servant

For Surgeon-General with the Government of Madras.

3R19/4

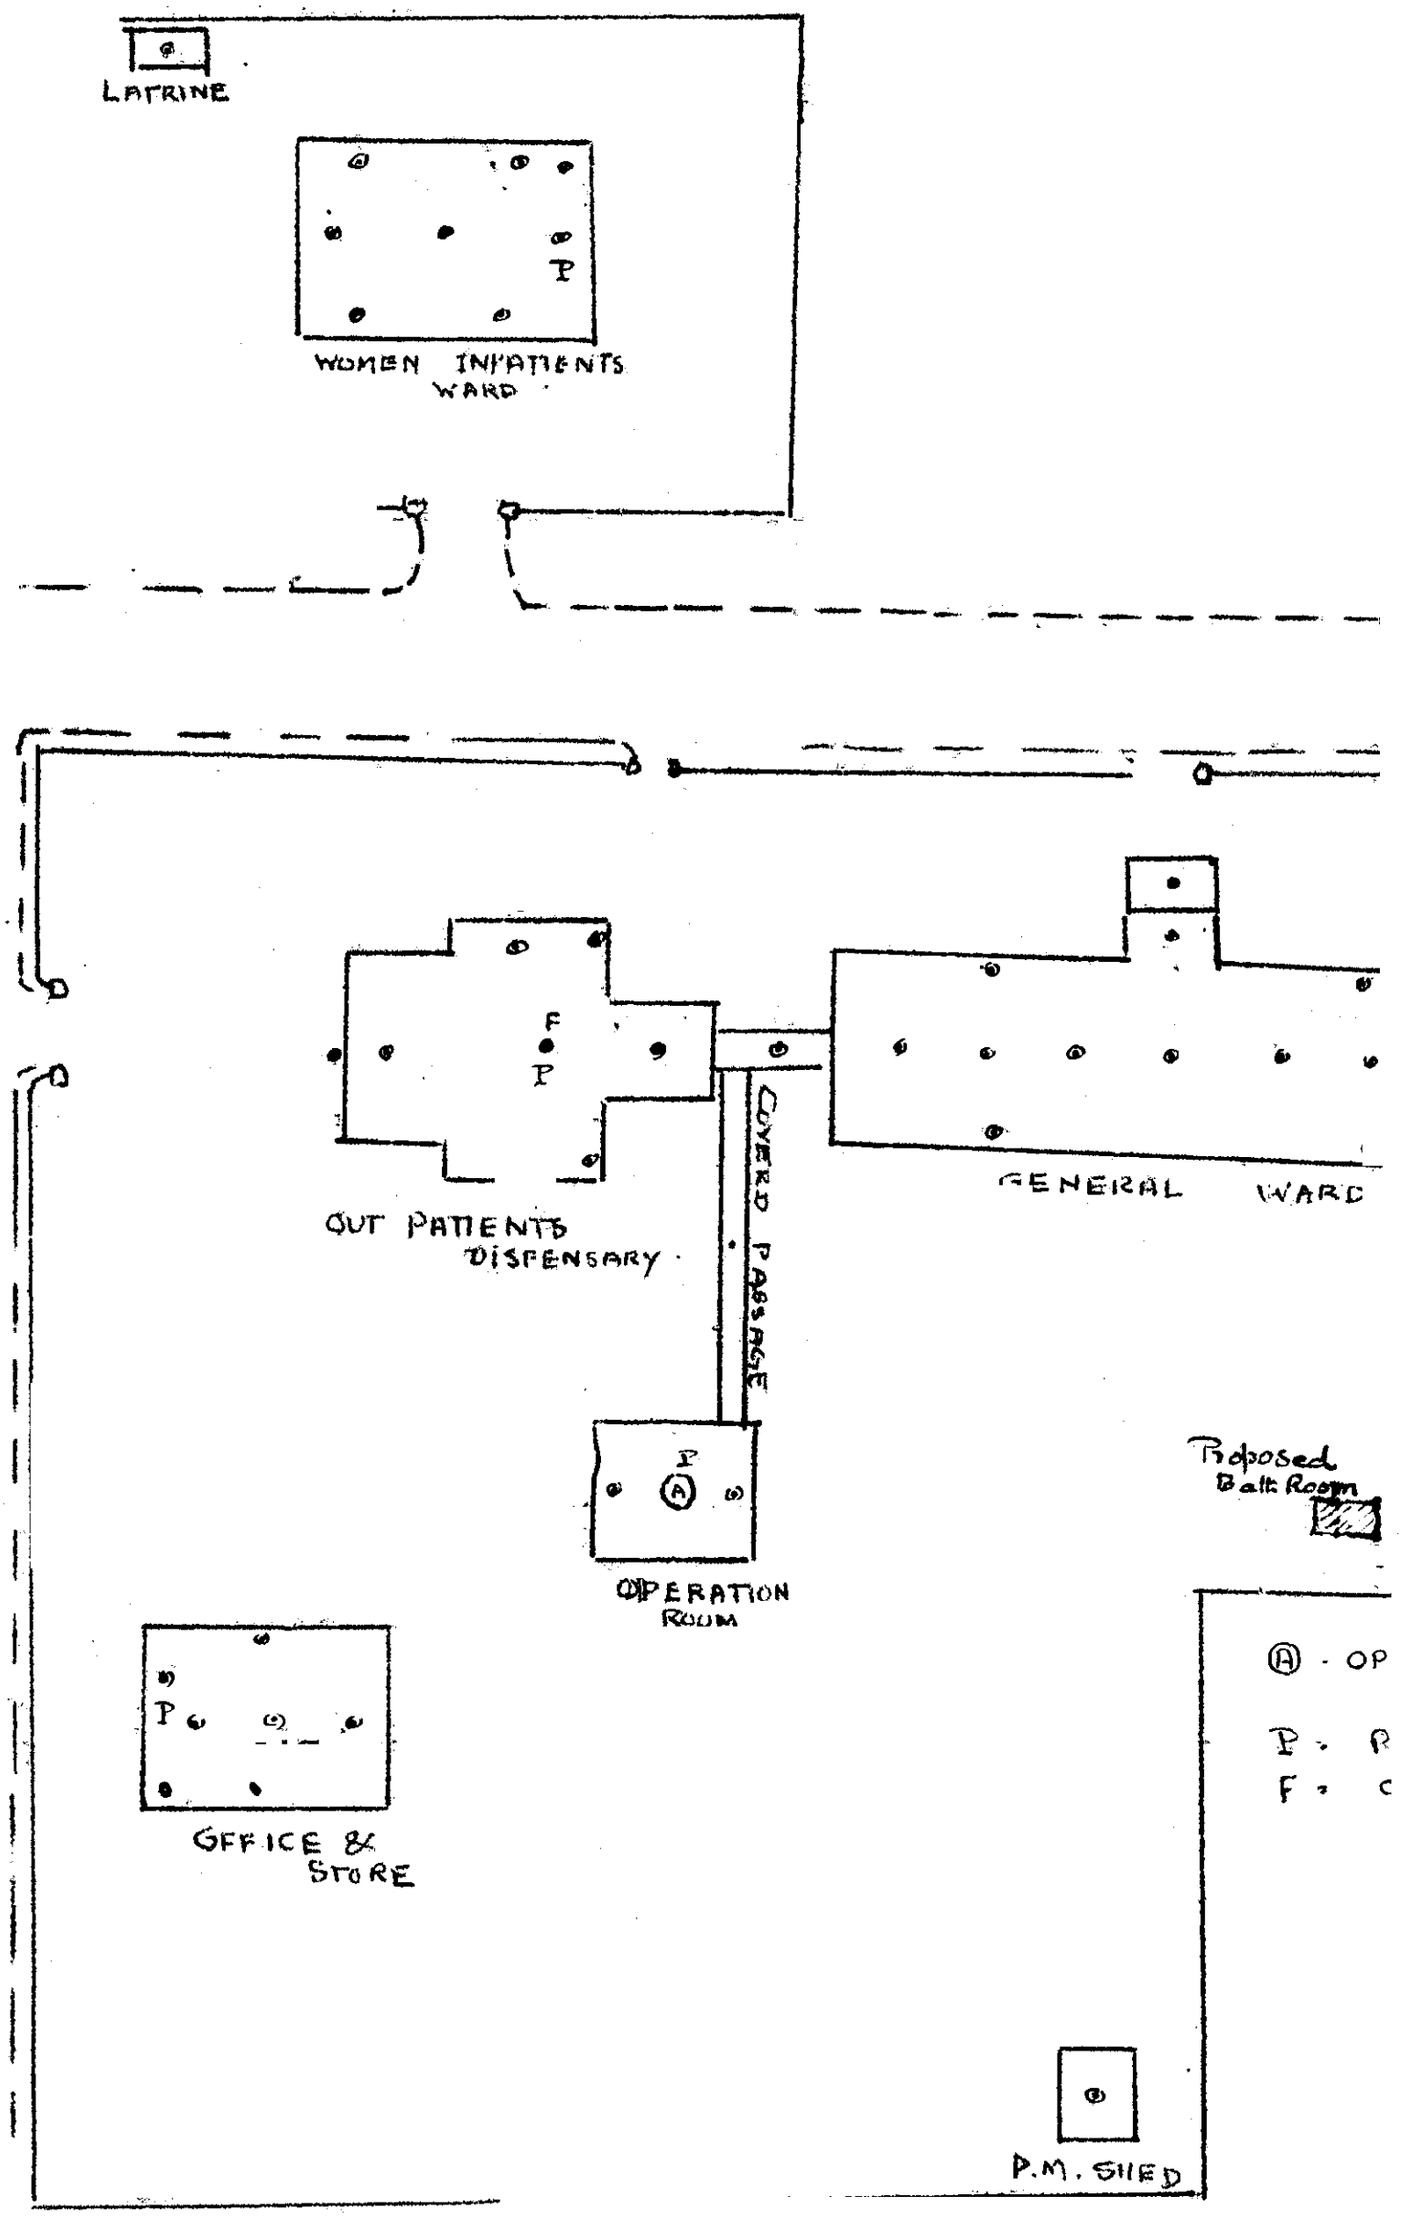
LATRINE
P
WOMEN INPATIENTS WARD
F
P
OUT PATIENTS DISPENSARY
COVERD PASSAGE
GENERAL WARD
P
A
OPERATION ROOM
Proposed Bath Room
P
OFFICE & STORE
A - OP
P - P
F - C
P.M. SHED

MENT HOSPITAL AT UDIPI

Scale 1"=50' SHOWING Proposed ELECTRI POINT

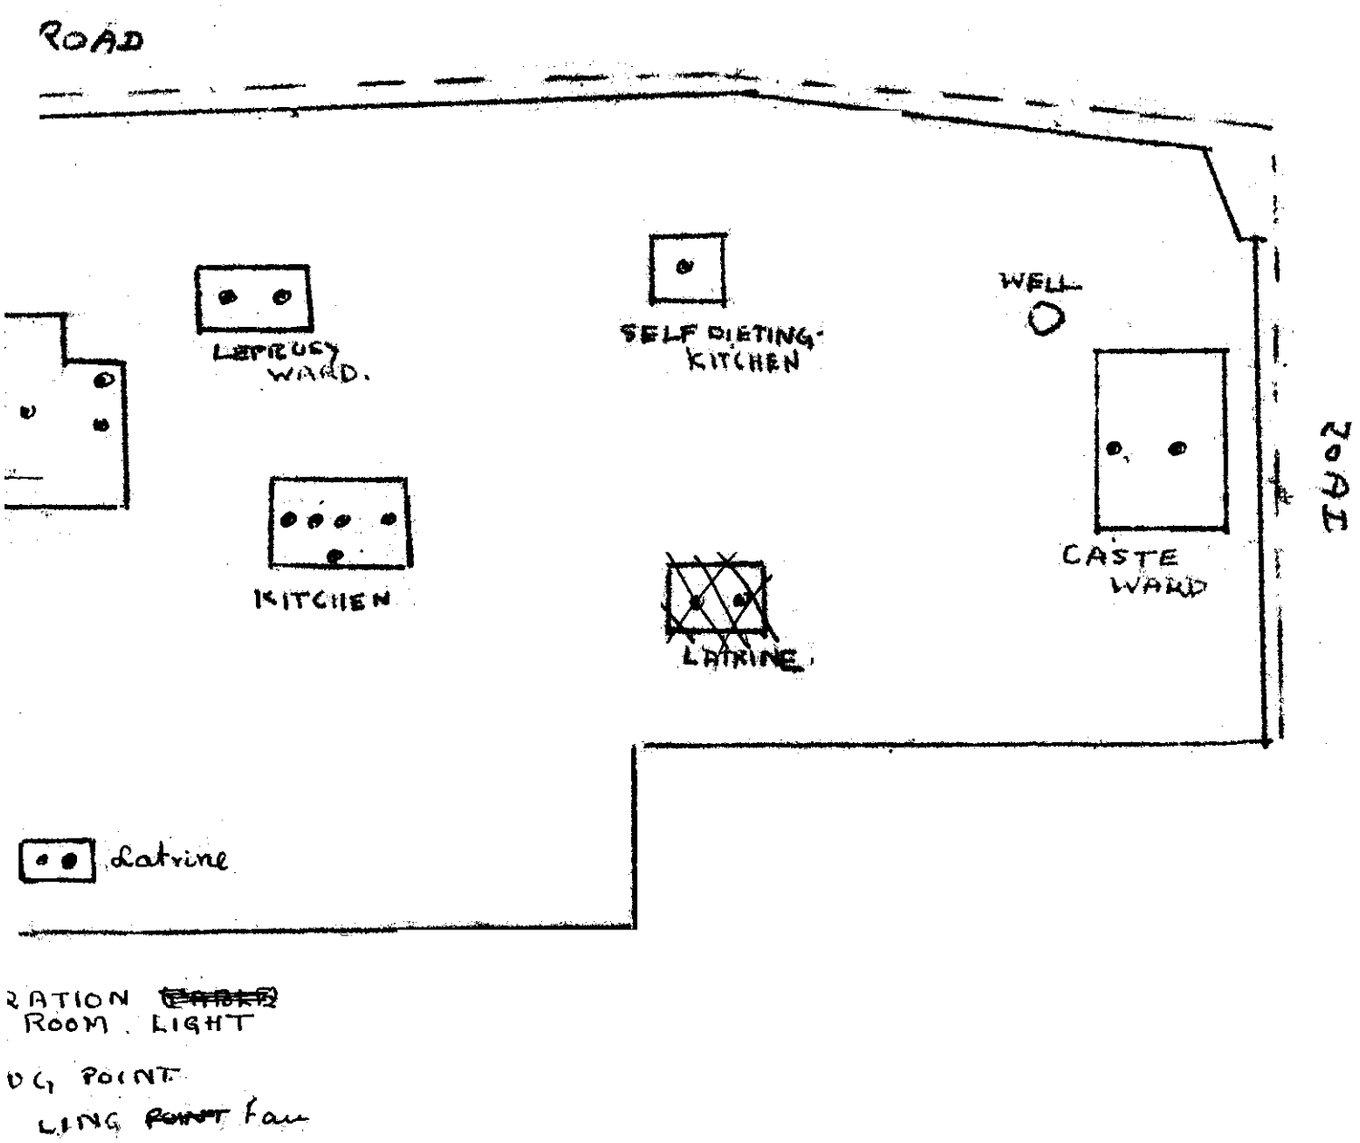

RATION ~~CARD~~ ROOM. LIGHT

DG POINT

LING ~~POINT~~ Fan

Secretary, 4.3.1948.

Maternity Ward & Udipi Hospital Improvement committee

Copies
D3.

C/No. 29308 From Mr S. G Ref. No. 17740. 3 M-1
dated 20. 4. 48

Buildings - Govt Hospital Indipi. Provision of electric installation and a bath room. offer of Mr Maternity ward and Indipi Hospital Improvement Committee. orders passed

G.O No. 1579 P.H 13-5-48

The Govt accept with thanks Mr generous offer of Mr Maternity ward and Indipi Hospital Improvement Committee to provide electric installation and a bath room in Mr Govt Hospital Indipi at an estimated cost of Rs 1500 and Rs. 500 respy. The acceptance of Mr offer will be subject to Mr following conditions:

(1) that Mr proposed electric installation and Mr construction of a bath room will be in accordance with Mr plans and estimates approved by Mr P. W. D and under their supervision

(1+2 emp 2y

(2) that Mr electric installation and Mr bath room after completion will become Mr absolute property of Mr Govt.

(3) that Mr entire cost on both Mr schemes including any possible increase in cost due to fluctuations in prices will be met by Mr donor.

that Mr acceptance of Mr

appear with place an obligation on the Govt to maintain it perpetually regardless of financial considerations

(5) that the Govt will retain the right to dispose of the installation, if for financial reasons they have to close the main buildings

(6) that no centage charges will be levied from the donor.

28/4/48

PER 24.4.48 27.4.48

18/5/48

Jt. Secy to Govt. Fin. A. & C.E. P.W.D

P.W.D

EA(PW)(C3)

ASSISTANT SECRETARY TO G... C3 APR 1948 3232 PUBLIC WORKS DEPARTMENT

~~Note~~. The draft above may be sent to P.W.D and finance for acceptance

PER 24.4.48 27.4.48

28/4/48

P W D

Finance.

28/4

U.O.No 2930 E-1 D3

28.4.48

P.W.D (C)

To A3

The draft order above may be accepted and the file passed on to Fin. Deptt.

1/5

P.W.D U.O.No 3232 C/Sup-1

1.5.48

30/4/48 Sanctioned

1.5.48

DEPUTY SECRETARY TO ... EDUCATION AND PUBLIC HEALTH DEPTTS. 12 MAY 1948

Finance (Expr)

The draft order on ... may be accepted.

1.5.48 4.5.48

5-5-48

EA(PH)

The draft order may ... issue

10/5/48

12/5 (PH)

ASSISTANT SECRETARY TO ... 33464 6 MAY 1948 EDUCATION AND PUBLIC HEALTH DEPTTS.

SECRETARY TO GOVERNMENT 34157 MAY 1948 Expr FINANCE DEPARTMENT

34157

PER 5-5-48 7.5.48

5/5